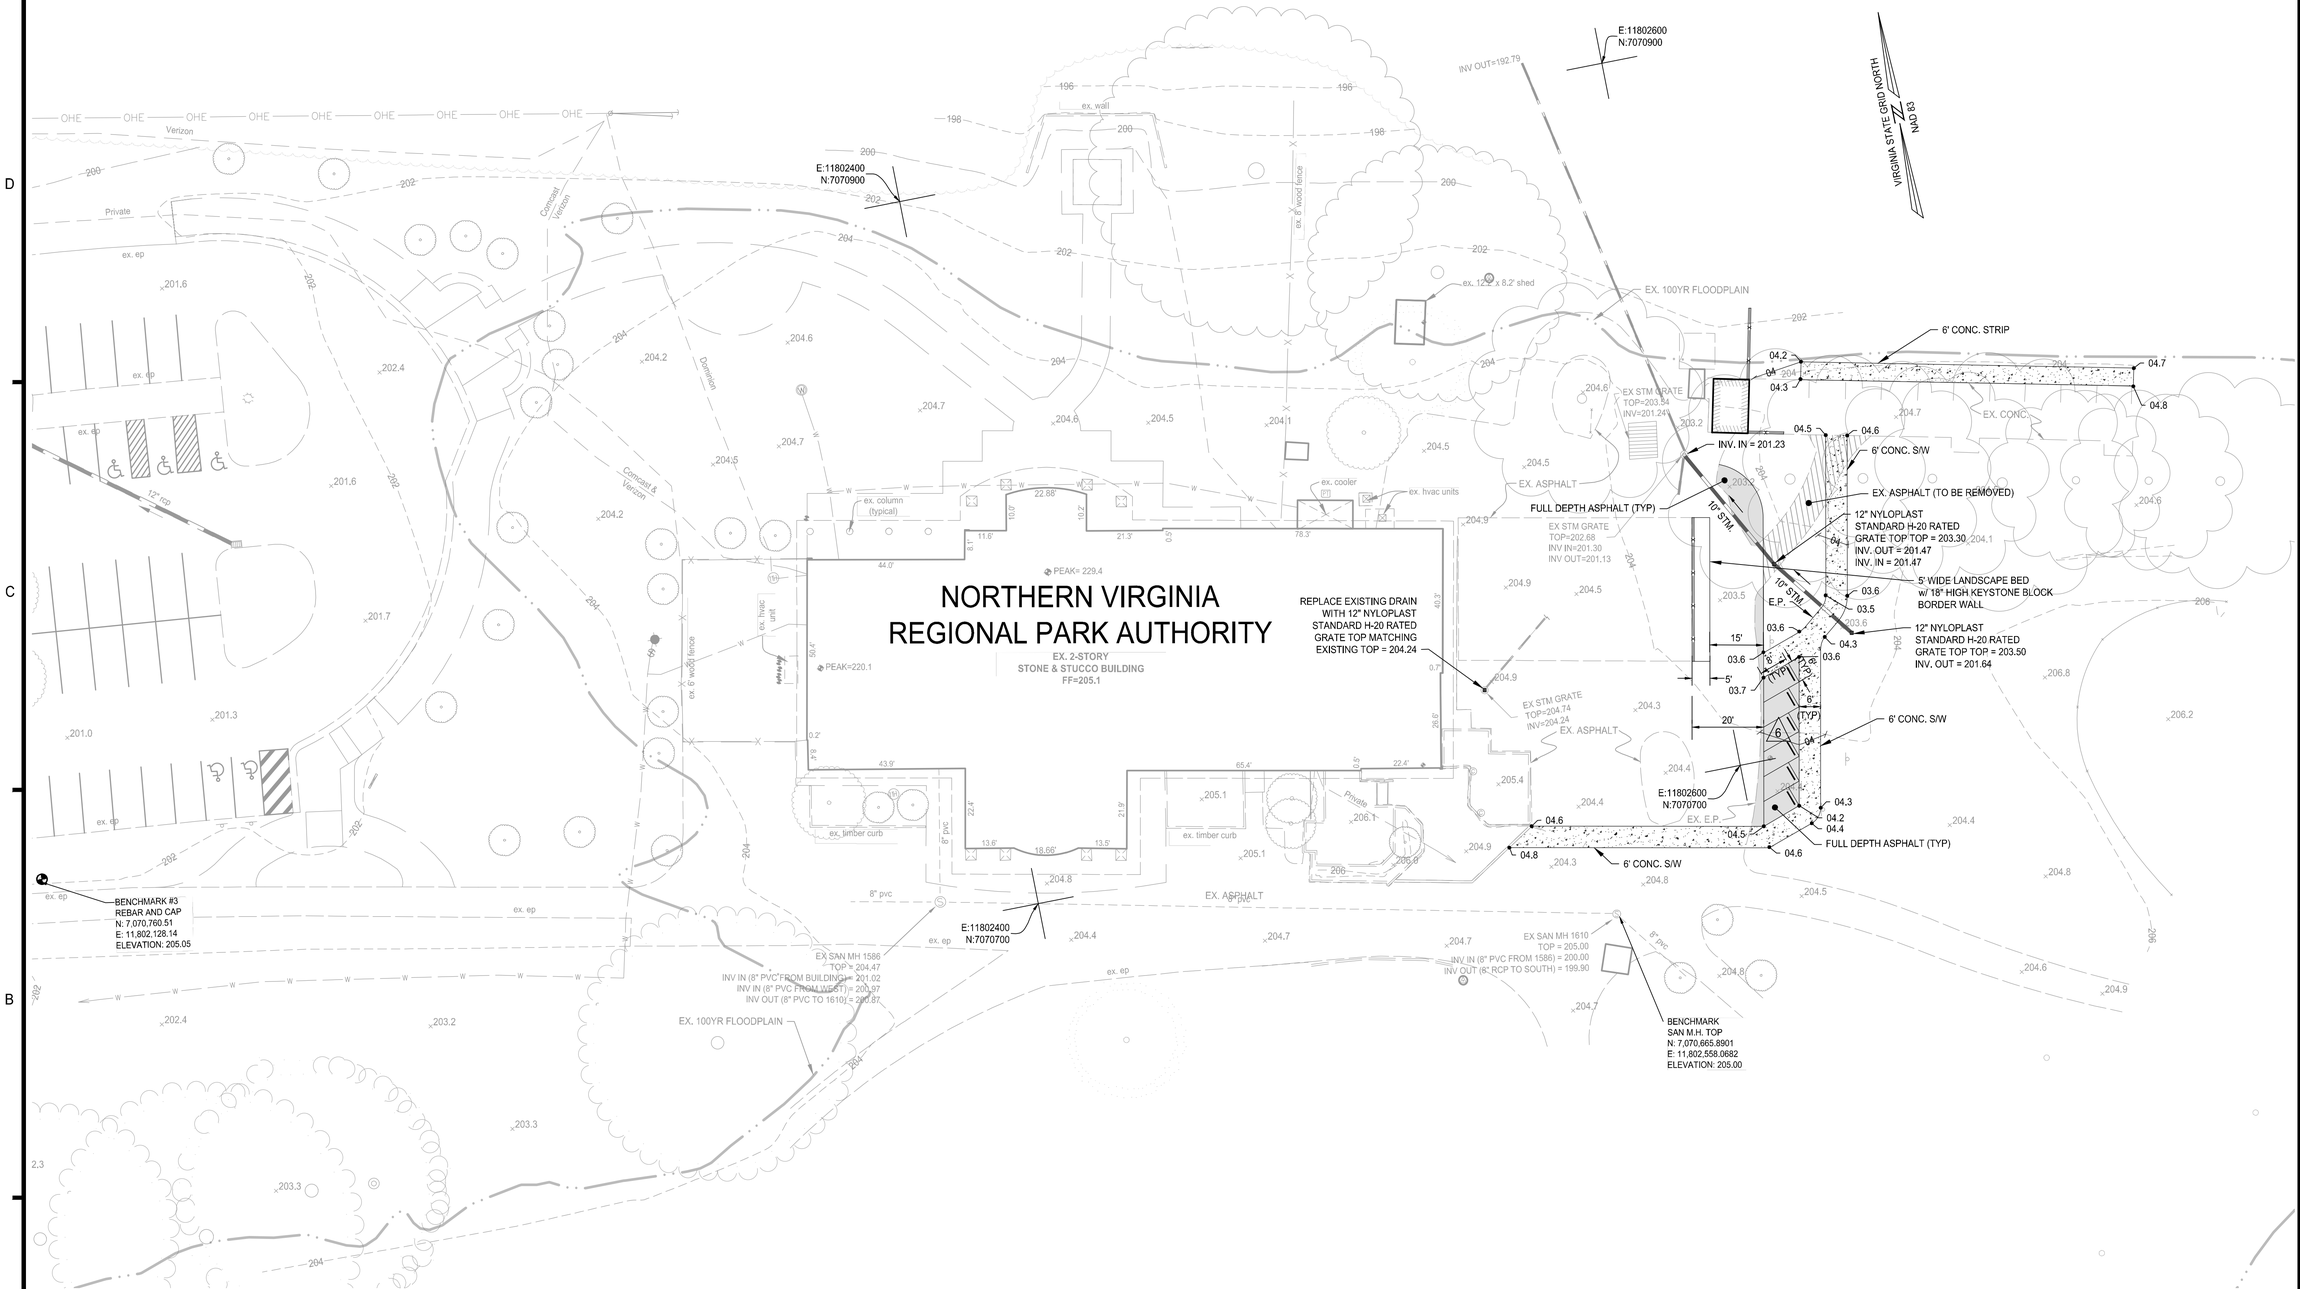

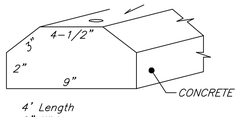

4' Length
9" Wide
5" High
2-Pre-Formed Holes

WHEELSTOP DETAIL

NOT TO SCALE

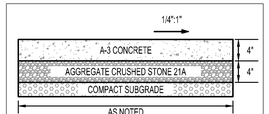

STANDARD SIDEWALK

- SIDEWALK SUBGRADE SHALL BE COMPACTED TO 95% OF THE THEORETICAL MAXIMUM DENSITY AT THE OPTIMUM MOISTURE CONTENT
- THE MAXIMUM SIDEWALK CROSS-SLOPE ALLOWED SHALL BE 1/4" PER FOOT

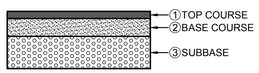

TYPICAL PAVEMENT SECTION

N.T.S.

Loudoun County

PAVEMENT DESIGN		
①	②	③
1-1/2" SM-9.5A	3" BM-25.0	6" 21-A

20 10 0 20 40

GRAPHIC SCALE
1" = 20'

christopher consultants now IMEG
50 Catoctin Circle NE, Suite 210
Leesburg, VA 20176 P 703.777.2755
engineering • surveying • land planning

COMMONWEALTH OF VIRGINIA
DAVID E. PHILLIPS
Lic. No. 033010
2-8-2023
PROFESSIONAL ENGINEER

ALGONKIAN COURT
SHED CONCEPT PLAN

ALGONKIAN ELECTION DISTRICT
LOUDOUN COUNTY, VIRGINIA

MARK	DATE	DESCRIPTION

PROJECT No.: 22295.001.00
DRAWING No.: 112371
DATE: 02-032023
SCALE: 1" = 20'
DESIGN: D.E.P.
DRAWN: R.E.K.
CHECKED: D.E.P.

SHEET TITLE:

CONCEPT PLAN

SHEET No.

C400

P:\Projects\22295\001\112371 Shed Concept Plan\C400 CONCEPT PLAN.dwg, 2/3/2023 11:19:52 AM, Ron King, 1:2.8055, christopher consultants, ltd