

THESE DRAWINGS ARE FROM THE SET DATED MAY 20, 1974.
GENERAL CONTRACTOR TO VERIFY EXISTING FIELD CONDITIONS.

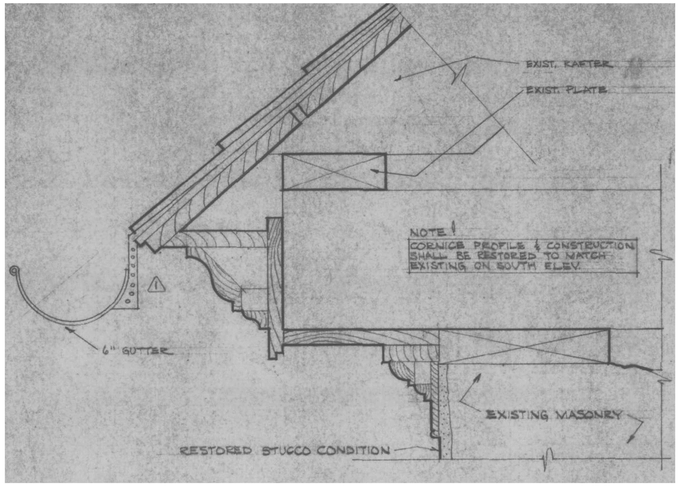

1 A1 EXISTING ROOF DETAIL @ WOOD CORNICE
1/4" = 1'-0" WHEN PRINTED AT 22"x36"
1/8" = 1'-0" WHEN PRINTED AT 11"x17"

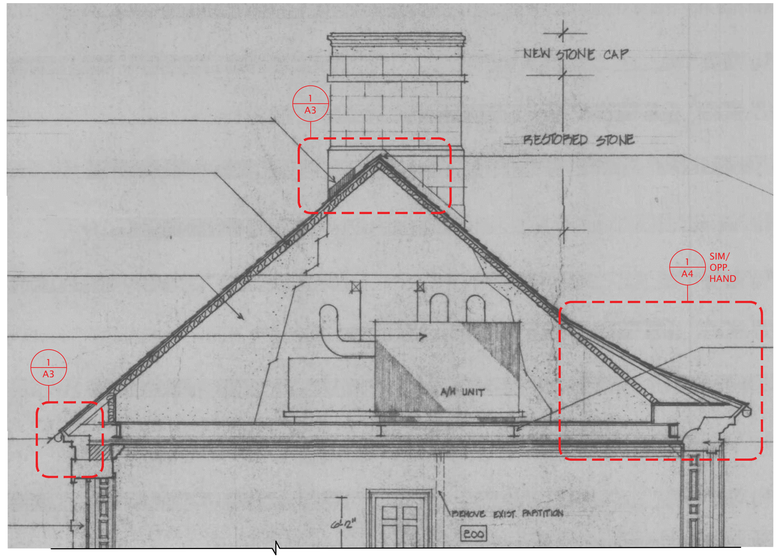

2 A1 EXISTING ROOF SECTION
SCALE: 1/4" = 1'-0" WHEN PRINTED AT 22"x36"



3 A1 PHOTO: EXISTING FRONT ELEVATION
NO SCALE



4 A1 PHOTO: EXISTING ATTIC FRAMING
NO SCALE



5 A1 PHOTO: EXISTING ATTIC FRAMING
NO SCALE



6 A1 PHOTO: ROOF
NO SCALE

2407

BVA
BarnesVanze Architects Inc.
3299 K Street NW Suite 305
Washington DC 20007
barnesvanze.com 202 337 7255


© 2026 Barnes Vanze Architects - BVA

The Carlyle House
121 N. Fairfax Street
Alexandria VA 22314

DRAWING: EXISTING ROOFING DETAILS

ISSUED:	
01-30-2026	ROOFING DETAILS - FOR DR. JOE
02-13-2026	ROOFING DETAILS FOR PRICING
11-05-2026	NEW SHINGLE ROOF BID DOCS

A1

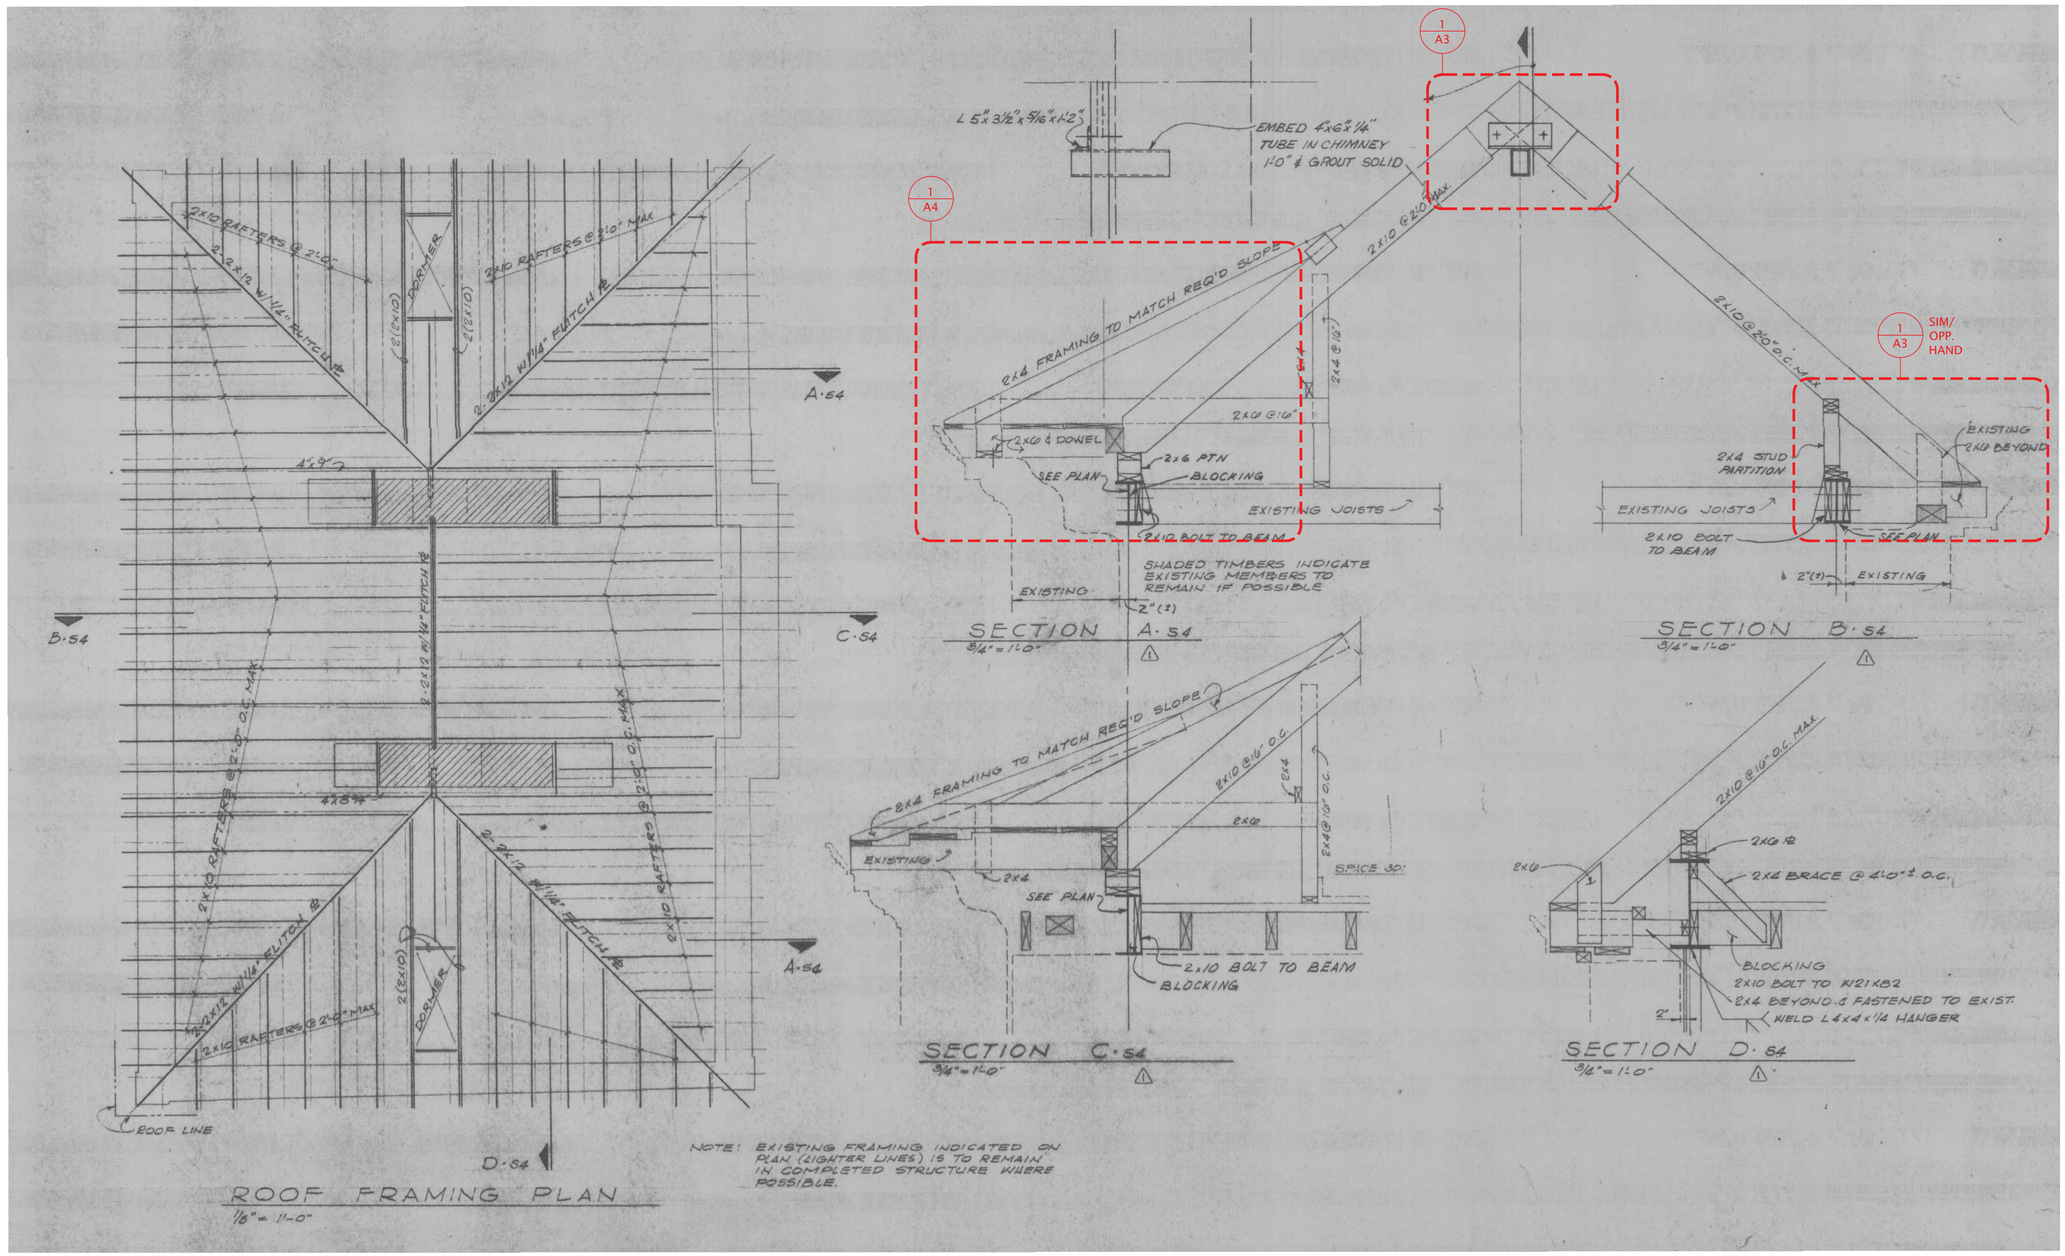

1/A2 PHOTO: EXISTING ATTIC FRAMING PLAN & DETAILS
SCALE: 1/8" = 1'-0"

THESE DRAWINGS ARE FROM THE SET DATED MAY 20, 1974.
GENERAL CONTRACTOR TO VERIFY EXISTING FIELD CONDITIONS.

2407

BVA
BarnesVanze Architects Inc.
3299 K Street NW Suite 305
Washington DC 20007
barnesvanze.com 202 337 7255

© 2026 Barnes Vanze Architects - BVA

The Carlyle House
121 N. Fairfax Street
Alexandria VA 22314

DRAWING: EXISTING ROOFING DETAILS

ISSUED:	
01-30-2026	ROOFING DETAILS - FOR DR. JOE
02-13-2026	ROOFING DETAILS FOR PRICING
11-05-2026	NEW SHINGLE ROOF BID DOCS


A2



SHOWS VALLEY SWEEPS



SHOWS FANS AT HIPS

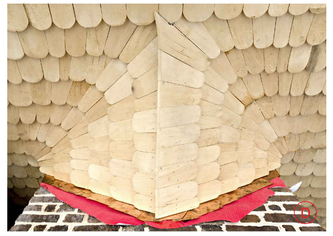


SHOWS RIDGE OVERSAIL & VALLEY SWEEPS




DETAIL OF (D)

4 / A3 SHINGLE INSPIRATION PHOTOS (A,B,C,D)
PHOTOS - NO SCALE

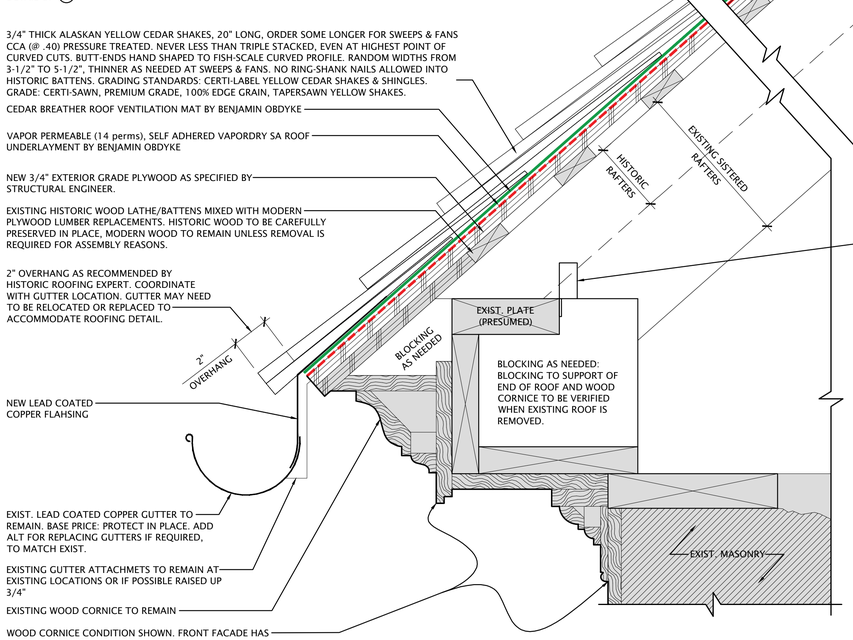

1 / A3 PROPOSED SHINGLE ROOF DETAIL - TYPICAL AT REAR & SIDES
SCALE: 3" = 1'

EXTERIOR LASER SCAN FILES AVAILABLE UPPON REQUEST

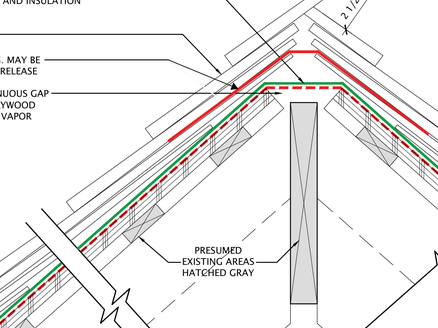

2 / A3 EXISTING ROOF PHOTO
PHOTO - NO SCALE


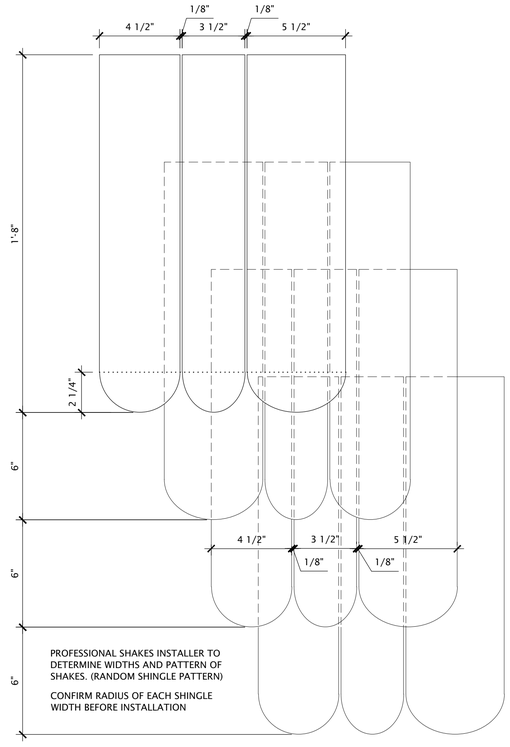


DIAGRAM FOR AESTHETIC DESIGN INTENT ONLY. PLEASE REFER TO "ROOFING MANUAL BY CEDAR BUREAU.ORG AND REFER TO CERTI LABEL SHAKE AND SHINGLE DESIGN GUIDE-LINES FOR TECHNICAL REQUIREMENTS.

5 / A3 PROPOSED SHINGLE LAYOUT DIAGRAM
SCALE: 3" = 1'

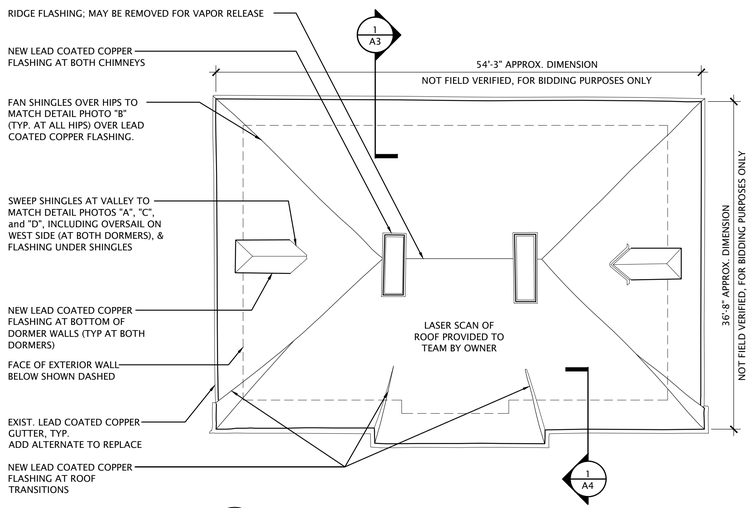

4 / A3 ROOF PLAN DIAGRAM
NOT TO SCALE

2407

BVA
BarnesVanze Architects Inc.
3299 K Street NW Suite 305
Washington DC 20007
barnesvanze.com 202 337 7255

© 2026 Barnes Vanze Architects - BVA

The Catlyle House
121 N. Fairfax Street
Alexandria VA 22314

DRAWING: PROPOSED ROOFING DETAILS

ISSUED:	
01-30-2026	ROOFING DETAILS - FOR DR. JOE
02-13-2026	ROOFING DETAILS FOR PRICING
11-05-2026	NEW SHINGLE ROOF BID DOCS

A3



2 A4 EXISTING CONDITION PHOTO
SCALE: 3" = 1'

1 A4 PROPOSED SHINGLE ROOF DETAIL - TYPICAL AT FRONT
SCALE: 3" = 1'



5 A4 EXISTING CONDITION PHOTO
SCALE: 3" = 1'



6 A4 EXISTING CONDITION PHOTO
SCALE: 3" = 1'

2407

BVA

BarnesVanze Architects Inc.
3299 K Street NW Suite 305
Washington DC 20007
barnesvanze.com 202 337 7255

© 2026 Barnes Vanze Architects - BVA

The Carlyle House
121 N. Fairfax Street
Alexandria VA 22314


DRAWING: PROPOSED ROOFING DETAILS

ISSUED:	
01-30-2026	ROOFING DETAILS - FOR DR. JOE
02-13-2026	ROOFING DETAILS FOR PRICING
11-05-2026	NEW SHINGLE ROOF BID DOCS

A4



1 A5 LASER SCANNED ELEVATION

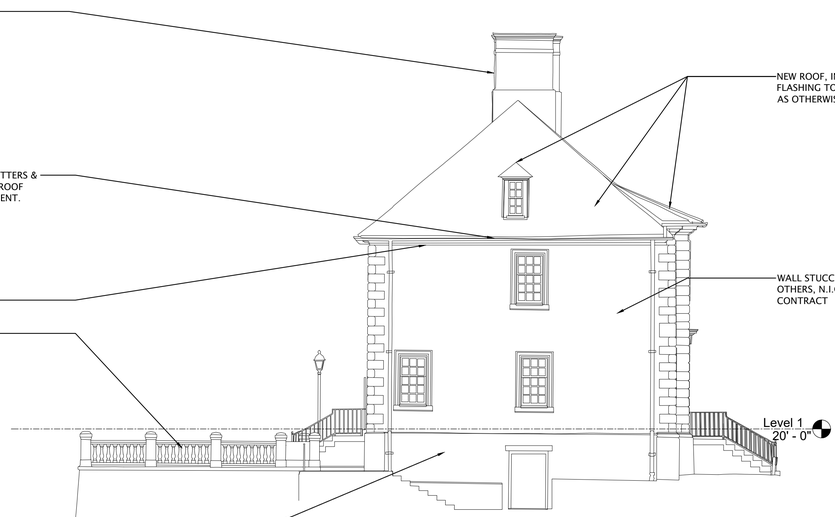

2 A5 LASER SCANNED ELEVATION

NEW ROOF, INCLUDING FLASHING TO CHIMNEY AND AS OTHERWISE REQUIRED

NO WORK CONTEMPLATED ON EXISTING STONE WEST FACADE

CHIMNEY MASONRY & STUCCO REPAIR BY OTHERS, N.I.C. ROOFING CONTRACT

EXISTING LEAD COATED COPPER GUTTERS & DOWNSPOUTS TO REMAIN, UNLESS ROOF INSTALLATION REQUIRES REPLACEMENT.

EXISTING WOOD AND STONE CORNICES TO REMAIN.

BALCONY & BACK PATIO WORK N.I.C.

WATERTABLE STUCCO AND MASONRY REPAIRS BY OTHERS, N.I.C. ROOFING CONTRACT

NEW ROOF, INCLUDING FLASHING TO CHIMNEYS AND AS OTHERWISE REQUIRED

WALL STUCCO REPAIR BY OTHERS, N.I.C. ROOFING CONTRACT

0 1 5 10 m


0 5 25 50 ft



3 A5 LASER SCANNED ELEVATION

REF: TYPICAL NOTES ABOVE UNLESS HERE NOTED OTHERWISE

LASER SCANS PROVIDED TO TEAM BY OWNER. MAY BE PROVIDED TO BIDDERS IF REQUESTED.

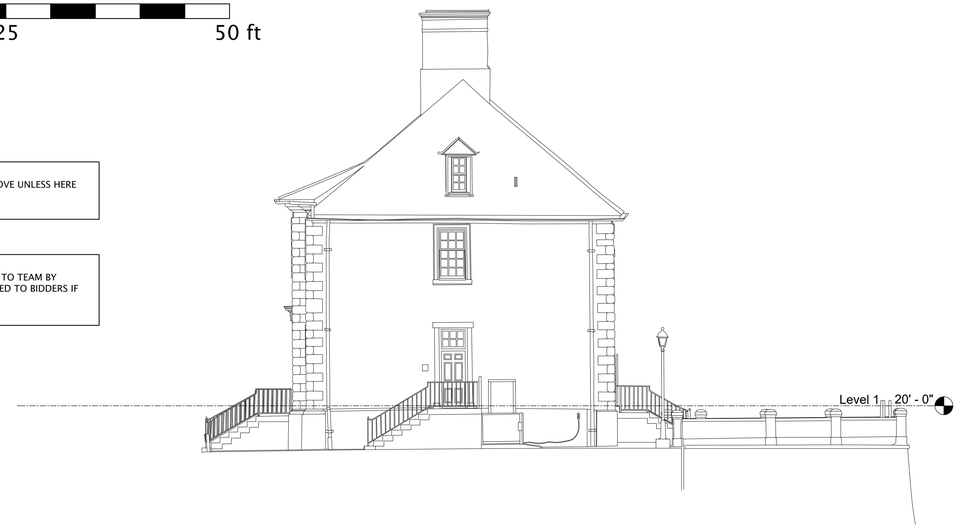

4 A5 LASER SCANNED ELEVATION

2407

BVA

BarnesVanze Architects Inc.
3299 K Street NW Suite 305
Washington DC 20007
barnesvanze.com 202 337 7255

© 2026 Barnes Vanze Architects - BVA

The Carlyle House

121 N. Fairfax Street
Alexandria VA 22314

DRAWING: PROPOSED ROOFING DETAILS

ISSUED:	
01-30-2026	ROOFING DETAILS - FOR DR. JOE
02-13-2026	ROOFING DETAILS FOR PRICING
11-05-2026	NEW SHINGLE ROOF BID DOCS

A5