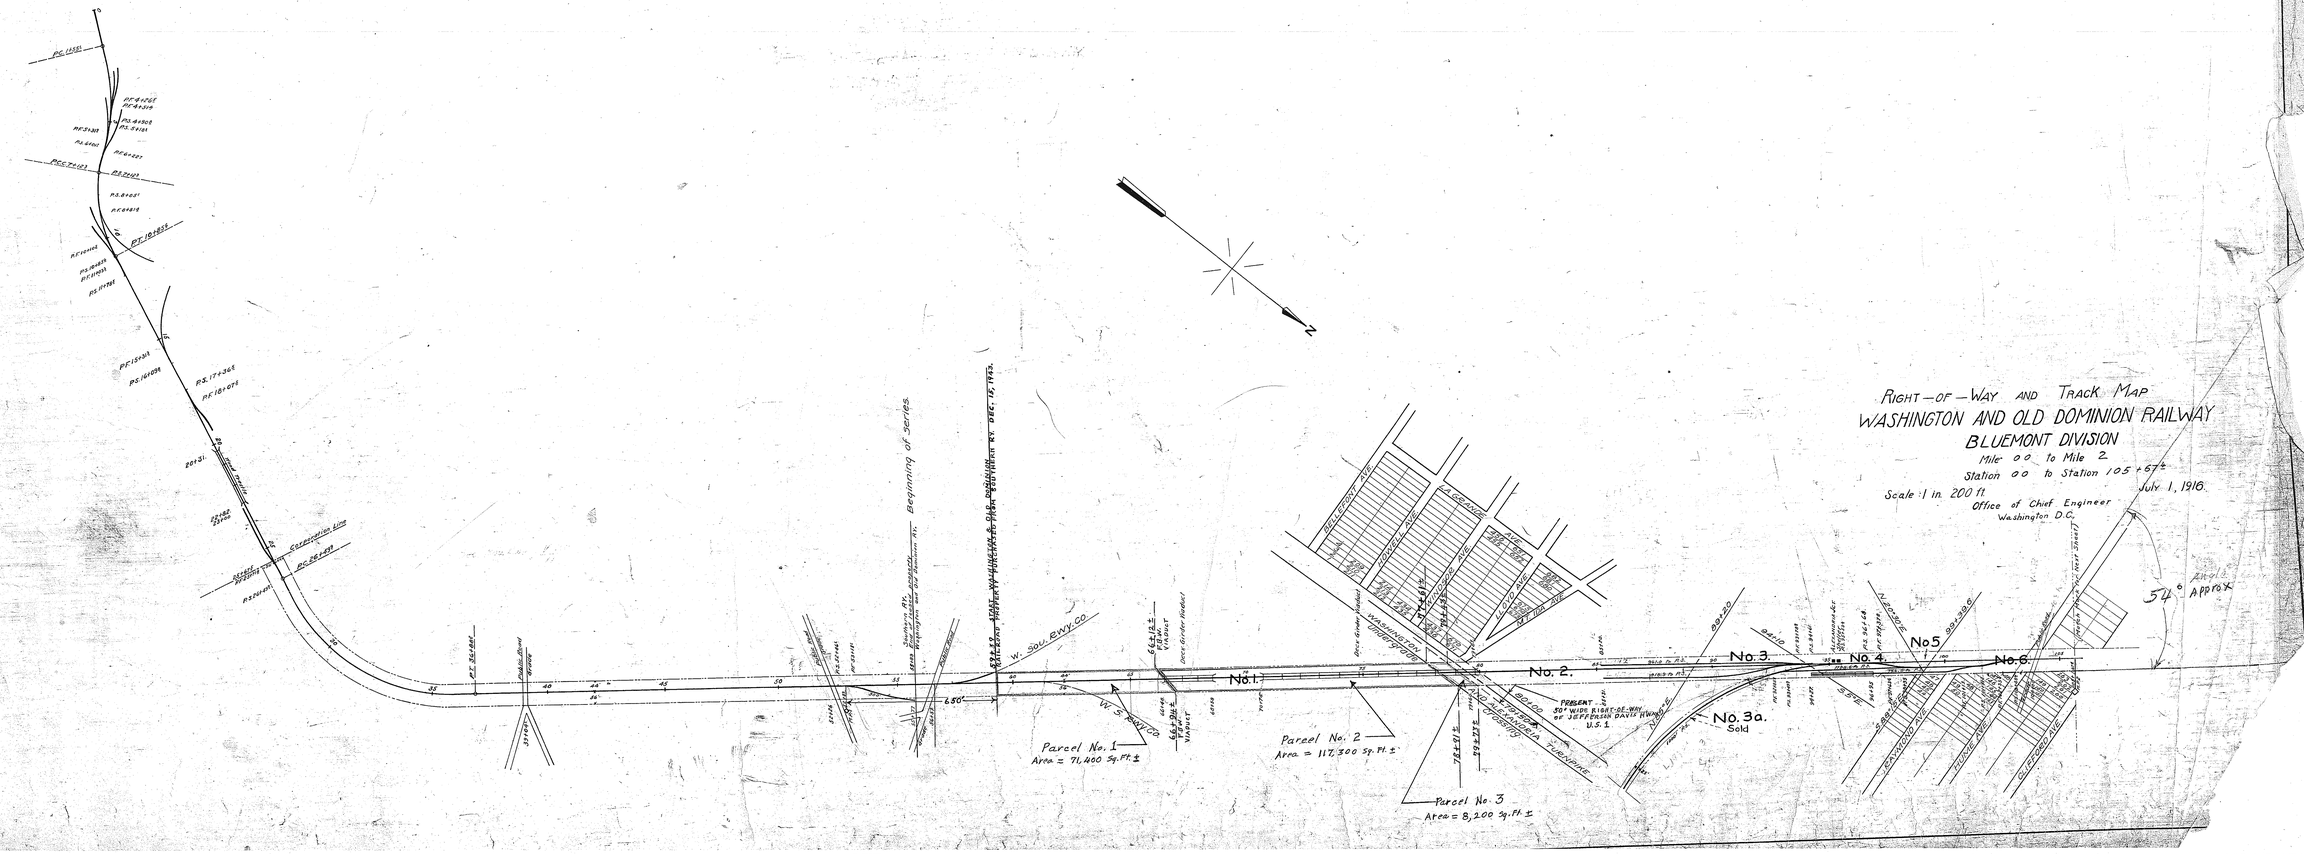
RIGHT—OF—WAY AND TRACK MAP
WASHINGTON AND OLD DOMINION RAILWAY
BLUEMONT DIVISION
Mile 00 to Mile 2.
Station 00 to Station 105+67±
Scale 1 in. 200 ft.
July 1, 1916.
Office of Chief Engineer
Washington D.C.
Beginning of series.
W. Sou. Ewy. Co.
Parcel No. 1
Area = 71,400 Sq. Ft. ±
Parcel No. 2
Area = 117,300 Sq. Ft. ±
Parcel No. 3
Area = 8,200 Sq. Ft. ±
No. 1.
No. 2.
No. 3.
No. 4.
No. 5
No. 6.
No. 3a.
Sold
54° Approx
